PEDESTRIAN CROSSING EQUIPMENT NOT SHOWN FOR CLARITY

FORWARD VISIBILITY

INTERVISIBILITY

WOOTTON BASSETT ROAD

Allotment

STAGE DIAGRAM

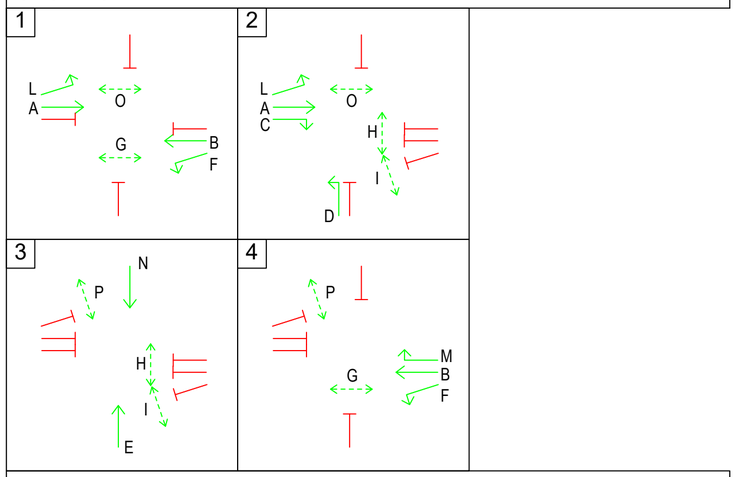

LONG SECTION

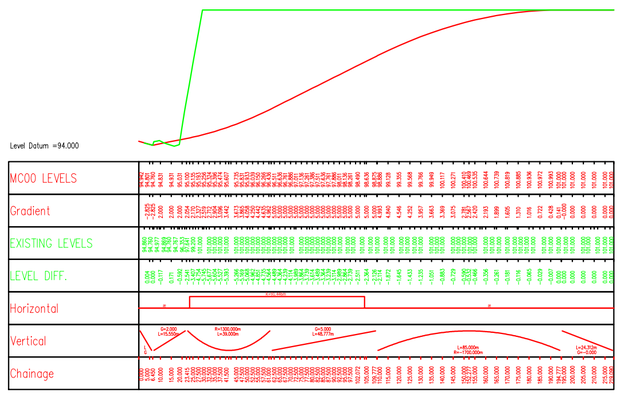

Horizontal Scale = 1:1000, Vertical Scale = 1:100

TYPICAL CROSS SECTION - CHAINAGE 40M

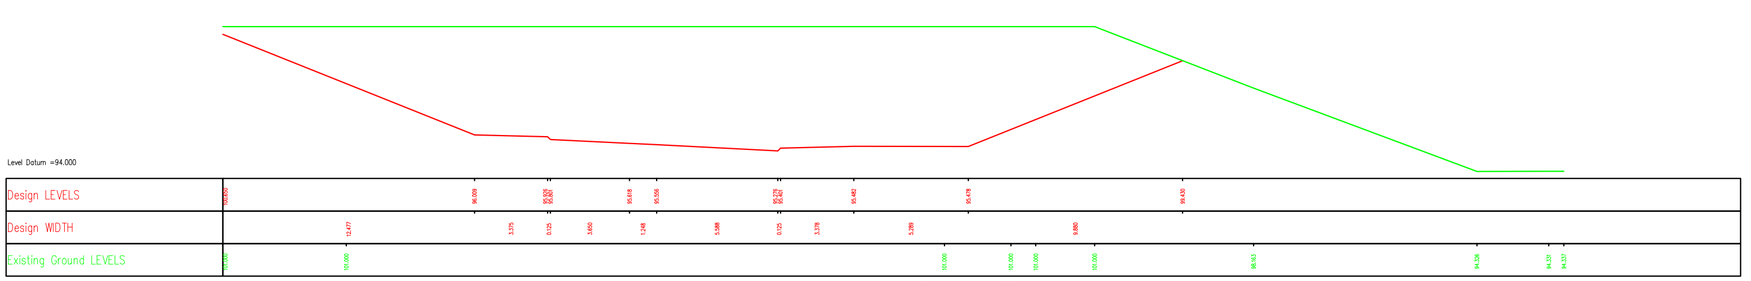

Horizontal Scale = 1:100, Vertical Scale = 1:100

Chainage = 40.000

REV	DESCRIPTION	BY	CHK	APP	DATE

Client:

One Swindon

EXECUTIVE PARK
AVALON WAY
ANSTEY
LEICESTER
LE7 7GR
TEL: +44 (0)116 234 8000
FAX: +44 (0)116 234 8001
e-mail: leicester@wyg.com

Project:

Land at Wootton Bassett Road
Swindon

Drawing Title:

Wootton Bassett Road / Redposts Drive
Proposed Access Junction
Draft Layout

Scale @ A2	Drawn Date	Checked Date	Approved Date
1:500	RB 04.10.17	RB 04.10.17	JP 04.10.17

Project No.	Office	Type	Drawing No.	Revision
A105956	35	18	001	-

© WYG Group Ltd.